

PLAN A?

PART OF RIVER LOT N^o 10
EDMONTON

Scale 100ft = 1 inch

I hereby certify that I have compared
this Plan with the original and that
it is a true copy of the same

Land Titles Office, Edmonton
8th day of December 1910.

W. Lanthier S.S.

Surveyor in Land Titles Office

I certify the within to be a true and
correct copy of Instrument
registered in the Land Titles
Office in and for the Land
Registration District of North Alberta
known as Plan A?
at 1st O'clock P.M. on the 22nd
day of June A.D. 1887.

Geo. Roy
Registrar
N.A.L.R.D.

I hereby certify that this Plan is correct
and is prepared in accordance with the
North West Territories Registration of
Titles Act


Edmonton
21st June 1887.

Sgd. Geo. A. Simpson
Dom. Land Surveyor

Entered and Registered
This 22nd day of June A.D.
1887 at 1st O'clock P.M.

Sgd. Geo. Roy
Registrar of North Alberta
Land Registration

Note:- Part outlined in
Judge's Order # 4006 C.L. dated 23rd
March 1925 and
C.L. registered.
Green cancelled by
a new Plan # 4007

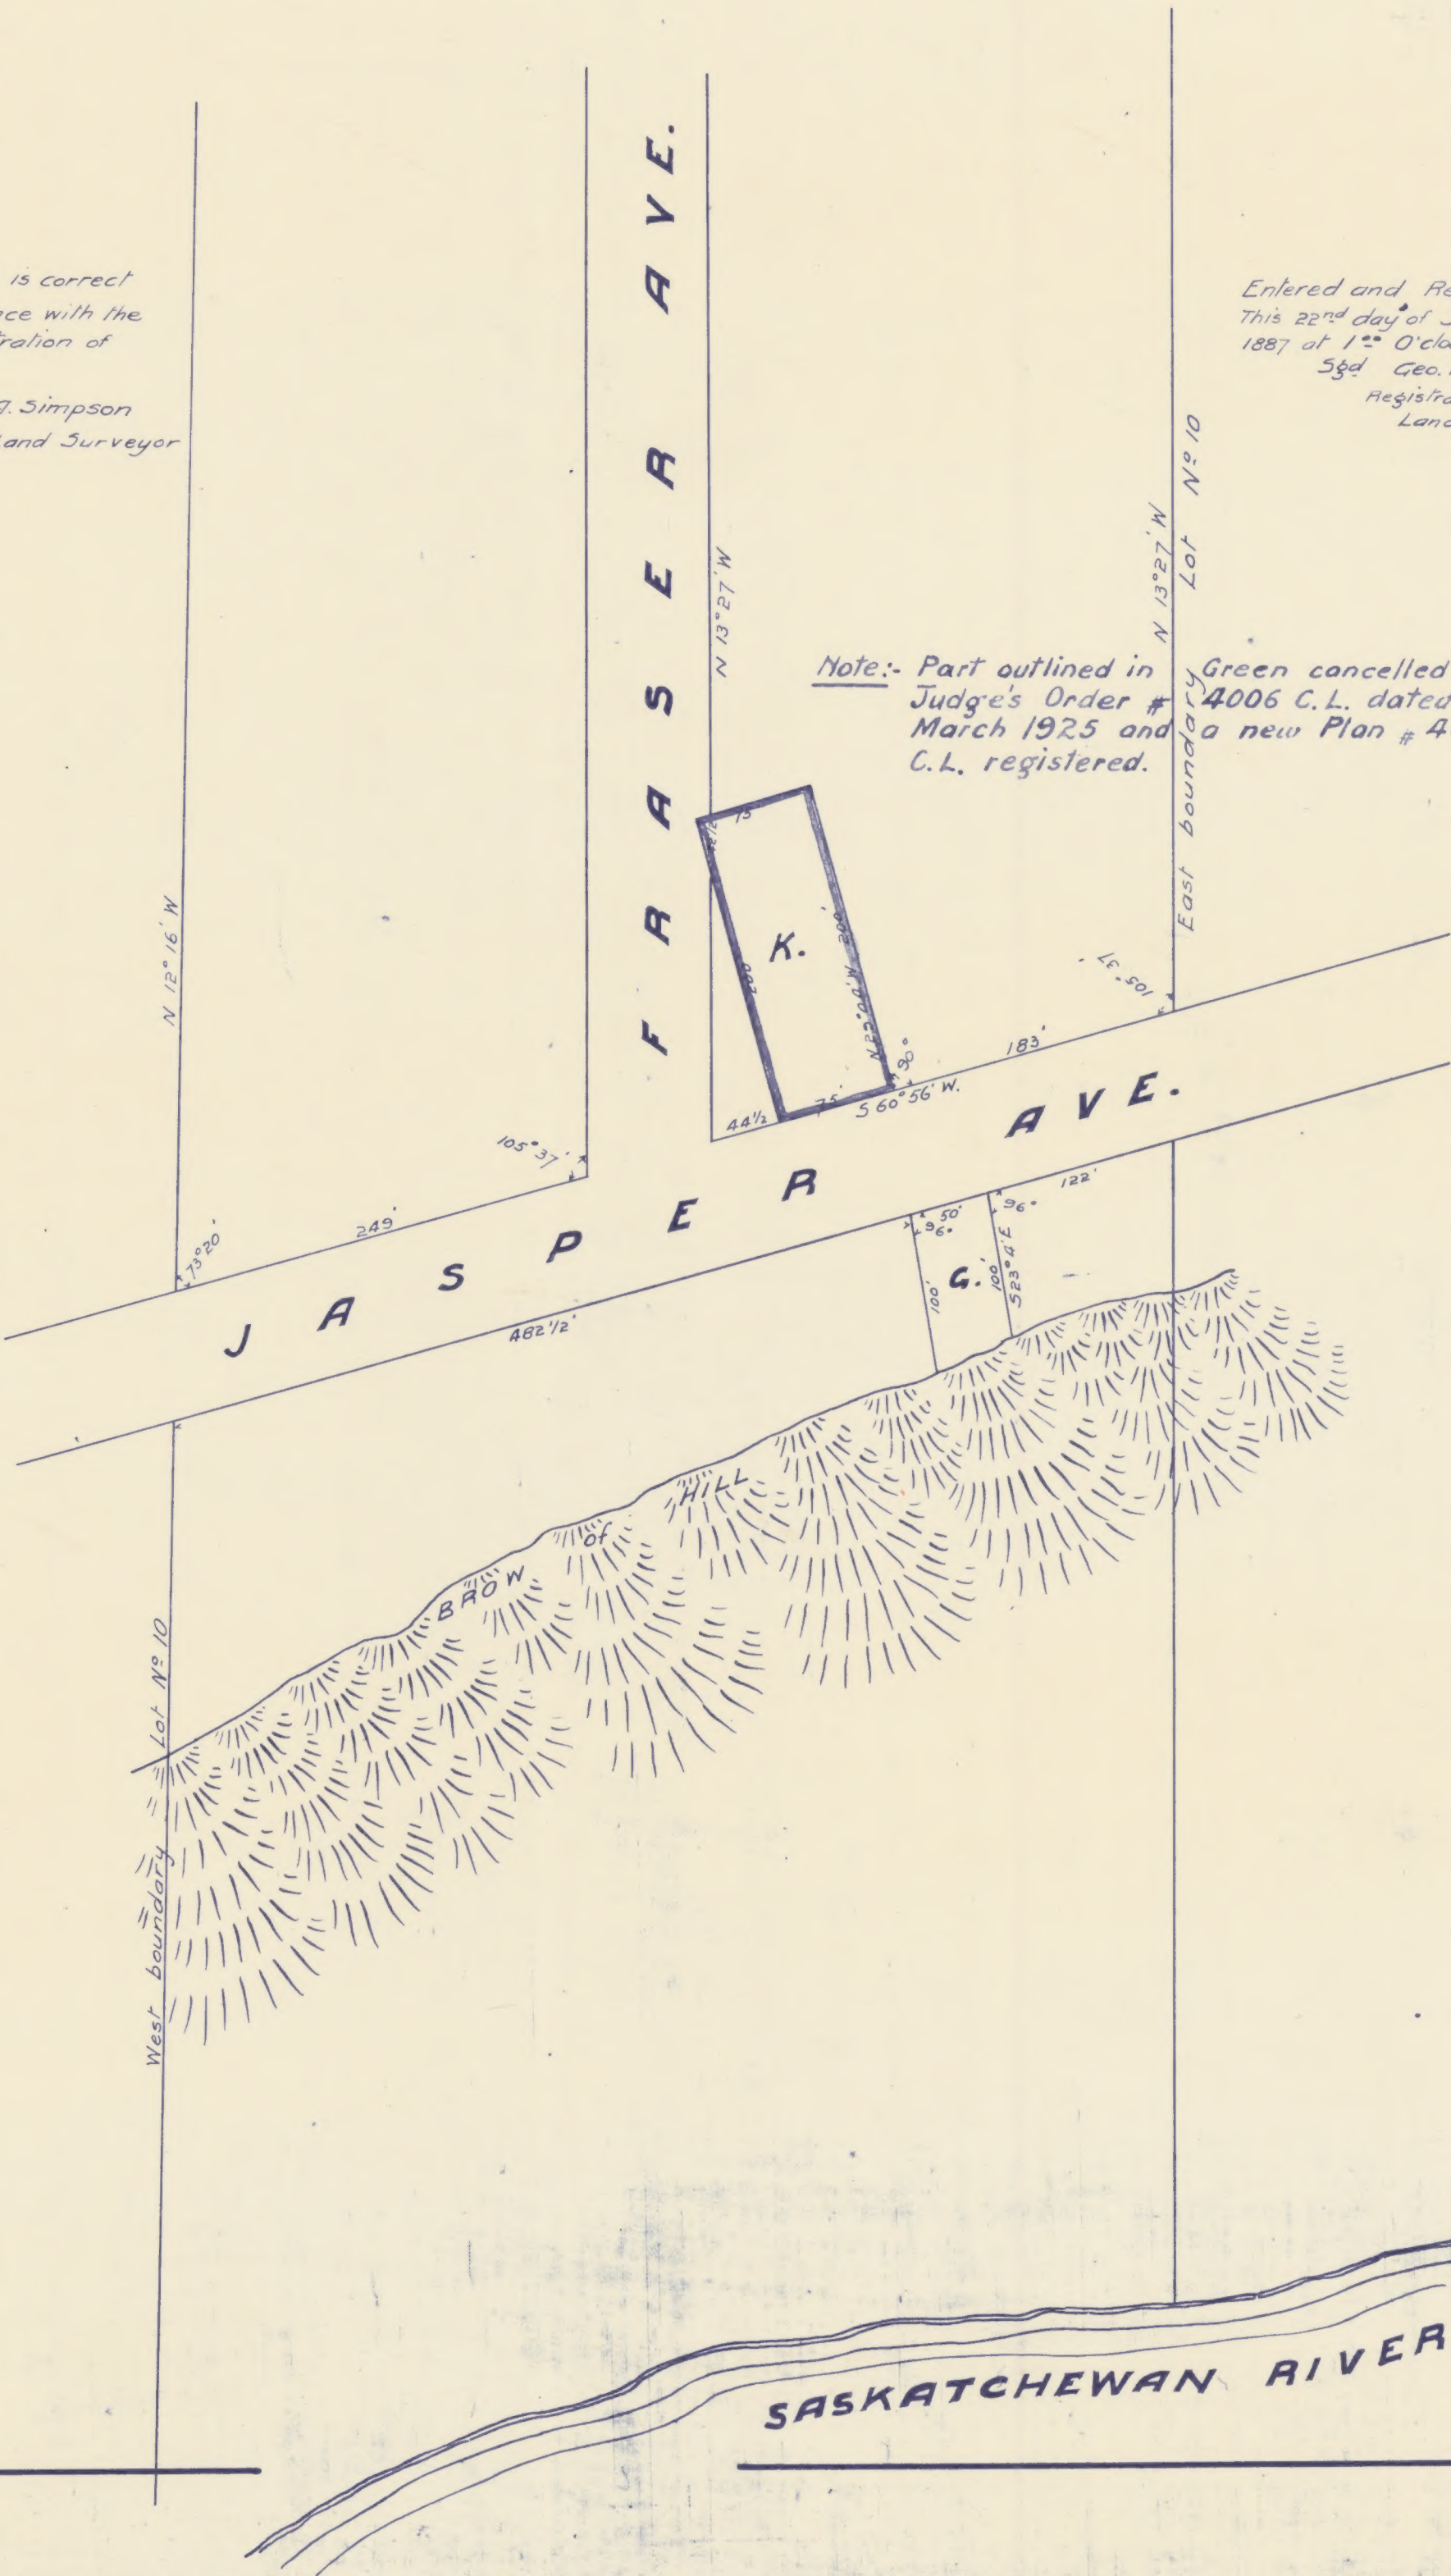

MAP COLLECTION
UNIVERSITY OF ALBERTA
EDMONTON, ALBERTA
CANADA

Edmonton A-111 (1887) [Arch.]